TOPOGRAPHIC SURVEY

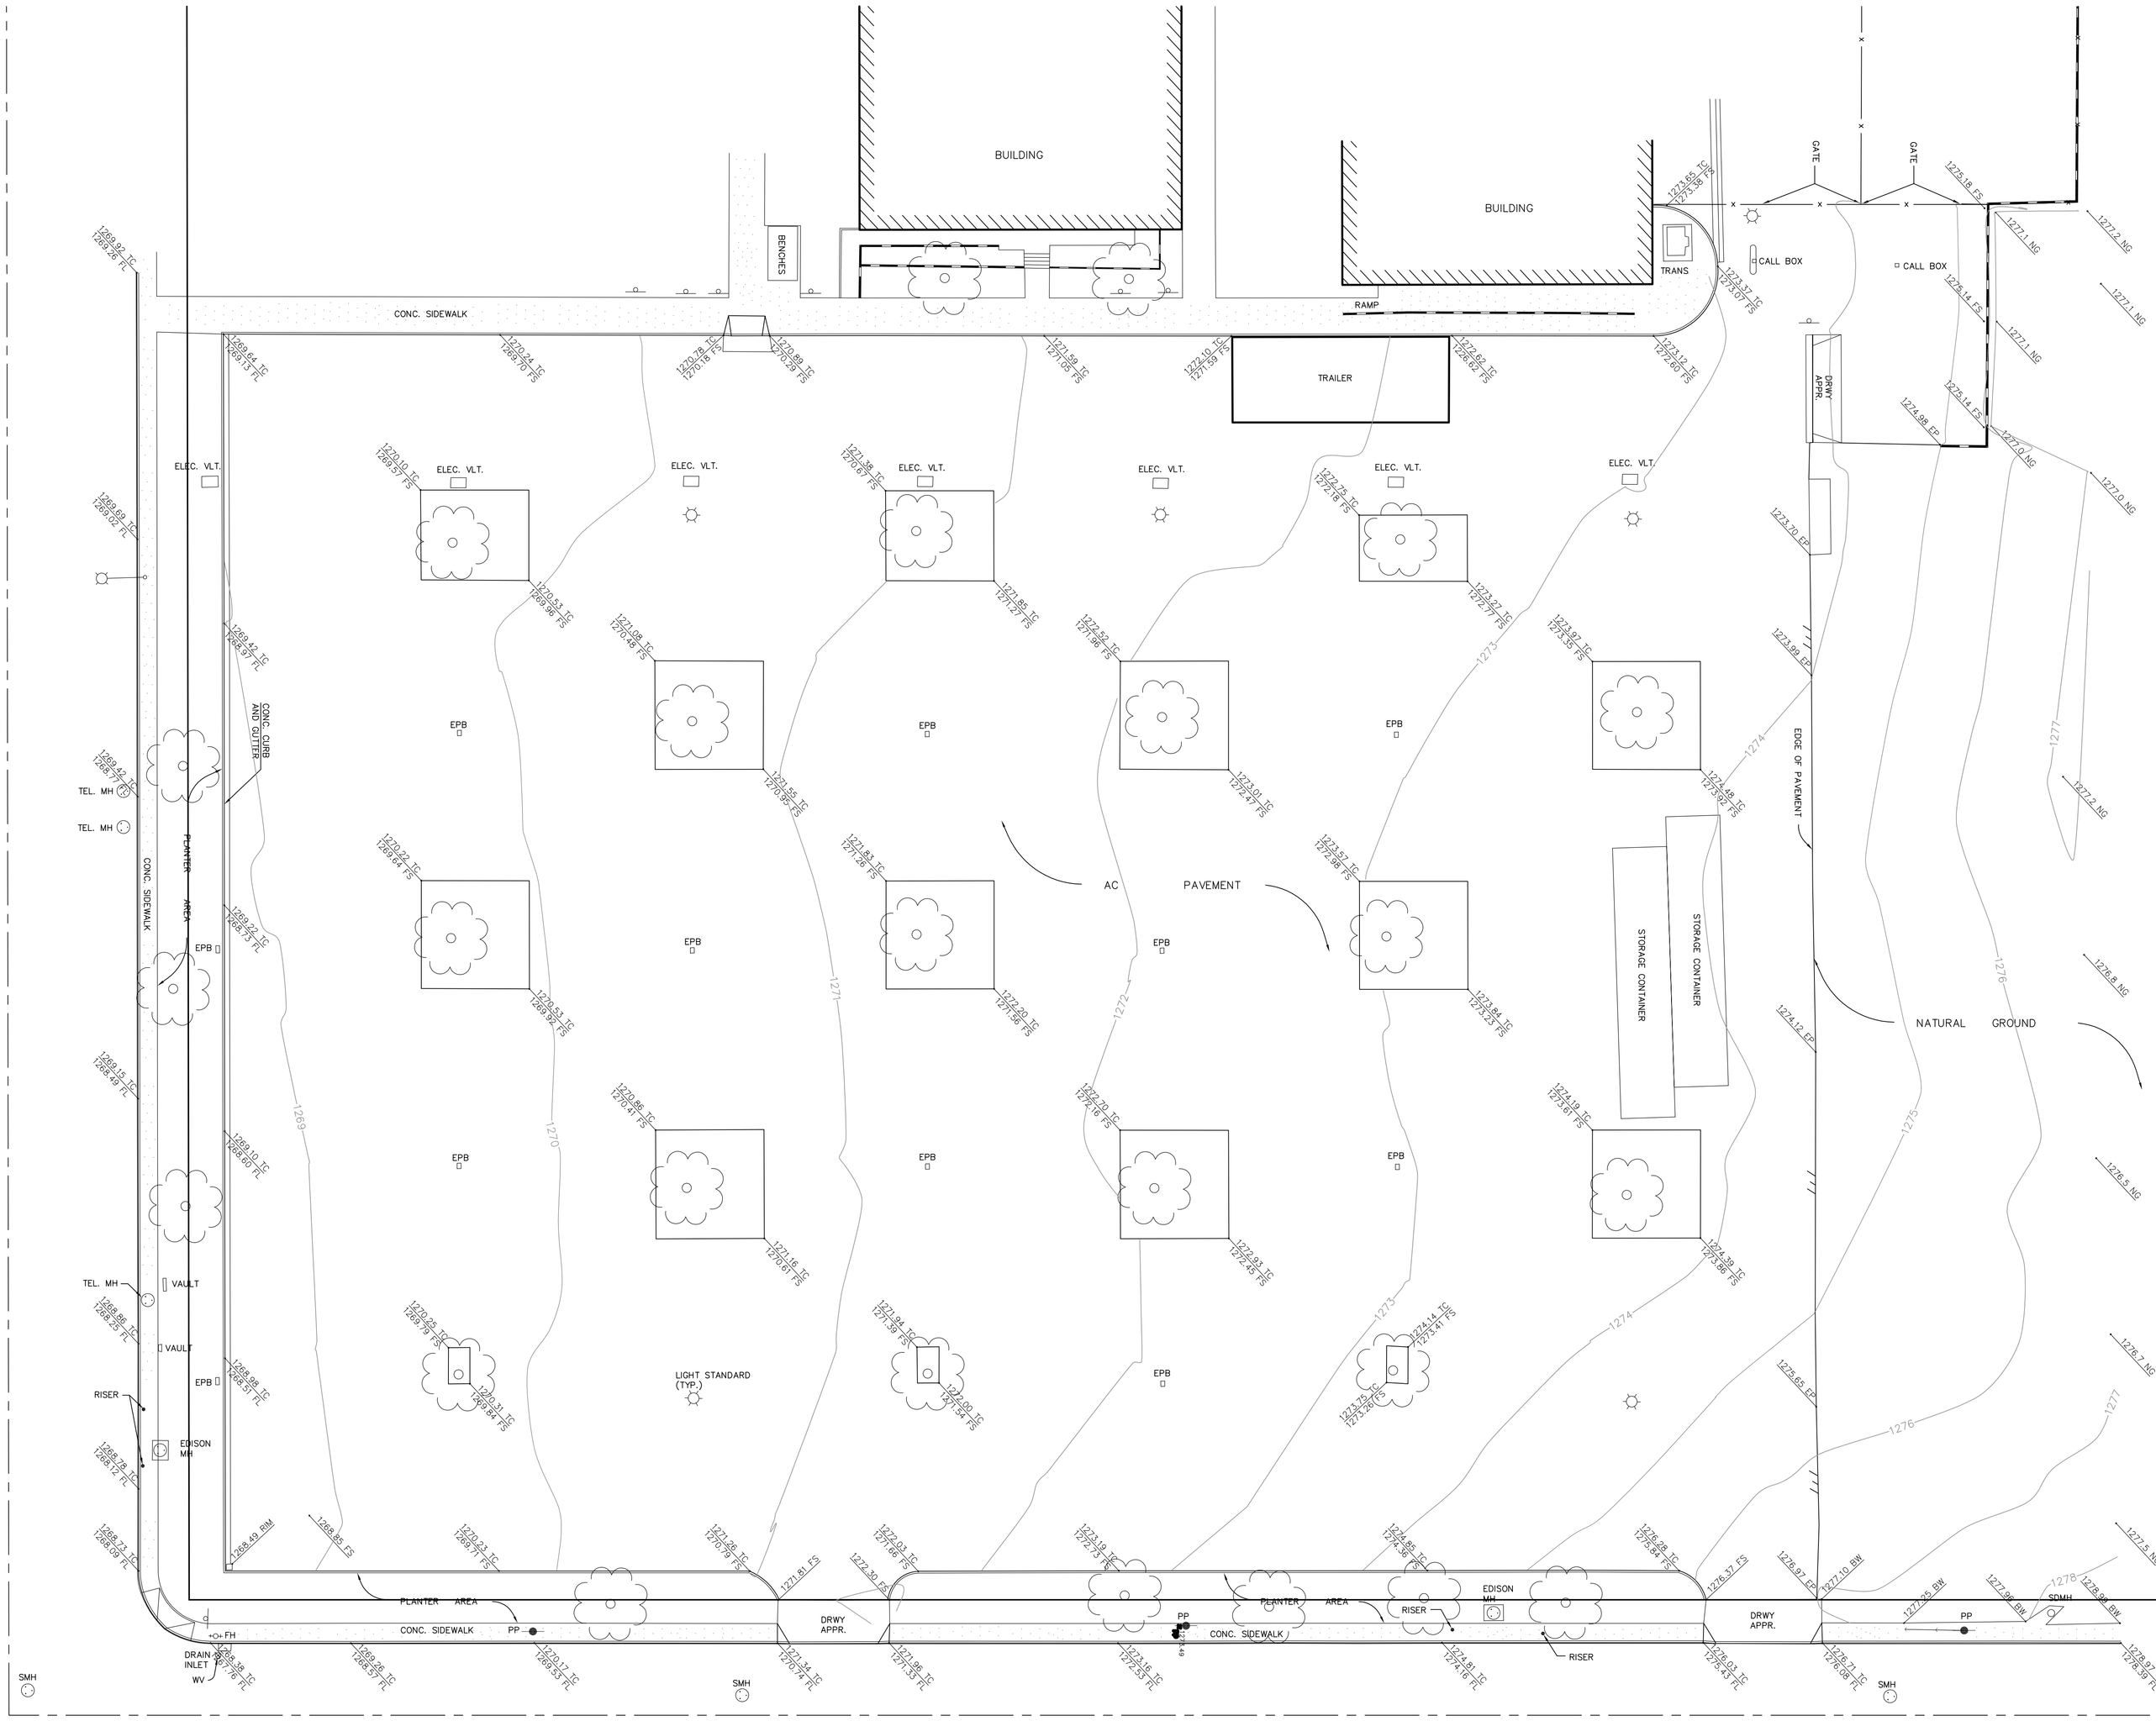

LEGEND

BW	BACK OF WALK
FL	FLOW LINE
FS	FINISH SURFACE
EP	EDGE OF PAVEMENT
NG	NATURAL GROUND
TC	TOP OF CURB
EPB	ELECTRIC PULL BOX
	SIGN
	POWER POLE
	MANHOLE
	WATER VALVE
	FIRE HYDRANT
	LIGHT STANDARD
	TREE (TYP.)

SURVEYOR'S STATEMENT:

THIS SURVEY WAS PREPARED BY ME OR UNDER MY DIRECT SUPERVISION

DANIEL A. CALVILLO, P.L.S. 8294 — DATE
LICENSE EXPIRES 12-31-09

20 10 0 20 40
GRAPHIC SCALE: 1"=20'

PROFESSIONAL LAND SURVEYOR
DANIEL A. CALVILLO
No. 8294
Exp. 12/31/09
STATE OF CALIFORNIA

DESIGNED	LL
DRAFTED	MT
CHECKED	DC

REV.	DATE	BY	APP'D

BENCHMARK: BM 516

PK NAIL IN NWCR LAUREL & ARROW

ELEV. 1268.82 **ADJUSTMENT** JULY 1968

PLANS PREPARED BY:

CL SURVEYING AND MAPPING

8439 WHITE OAK AVE., STE 107
RANCHO CUCAMONGA, CA 91730
(909) 484-4200 (T)
(909) 484-4229 (F)
WWW.CL-SURVEY.COM

TOPOGRAPHIC SURVEY

DATE:	10/13/08
SCALE:	1" = 20'
PROJECT NUMBER	

SHEET 1 OF 1